FLOOR PLANS

STRATA PLAN EPS5777

5 0 5 10 15

All distances and elevations are in metres and decimals thereof, unless otherwise noted

The intended plot size of this plan is 432mm in width 280mm in height (B Size) when plotted at a scale of 1:200

GROUND LEVEL

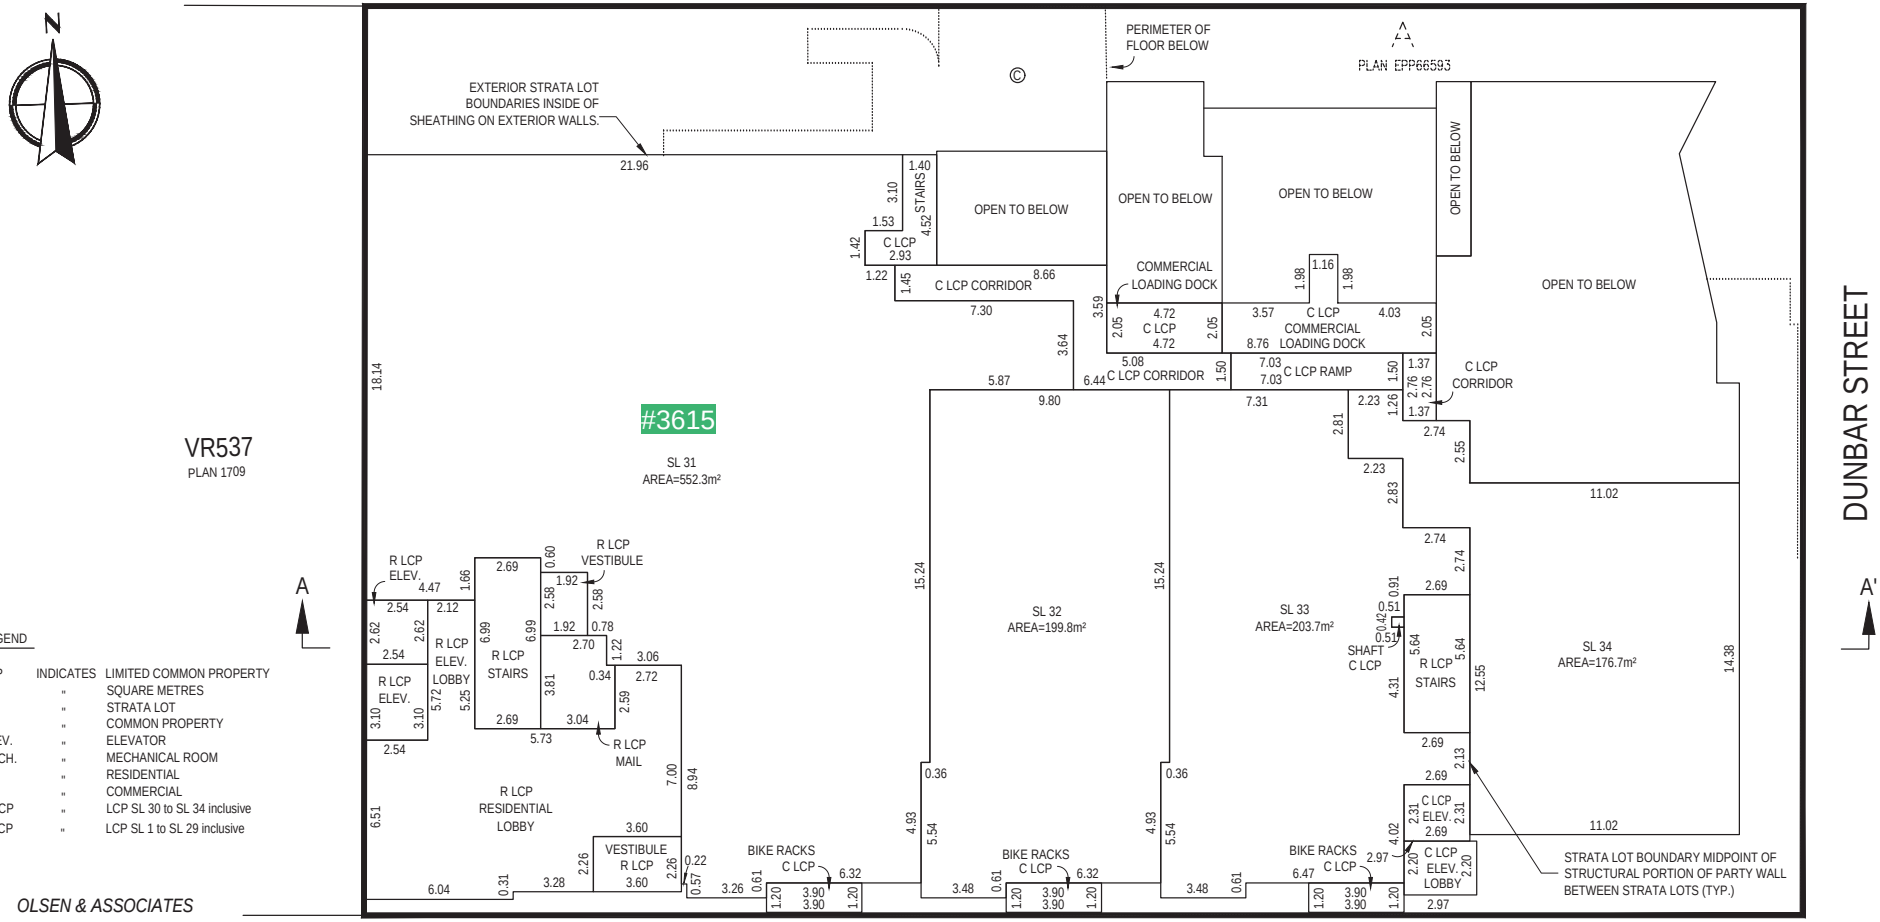

LEGEND

LCP	INDICATES	LIMITED COMMON PROPERTY
m²	"	SQUARE METRES
SL	"	STRATA LOT
©	"	COMMON PROPERTY
ELEV.	"	ELEVATOR
MECH.	"	MECHANICAL ROOM
R	"	RESIDENTIAL
C	"	COMMERCIAL
C LCP	"	LCP SL 30 to SL 34 inclusive
R LCP	"	LCP SL 1 to SL 29 inclusive

OLSEN & ASSOCIATES
BRITISH COLUMBIA LAND SURVEYORS
204-15585 24th AVENUE, SURREY, B.C. V4A 2J4
PHONE : 604-531-4067 Fax : 604-531-5811
email: info@olsensurveying.ca

Vesselina Stoyneva, BCLS No.924
the 27th day of January, 2021